Proposed Front Elevation 1:100

Proposed Side Elevation 1:100

Proposed Rear Elevation 1:100

Proposed Side Elevation 1:100

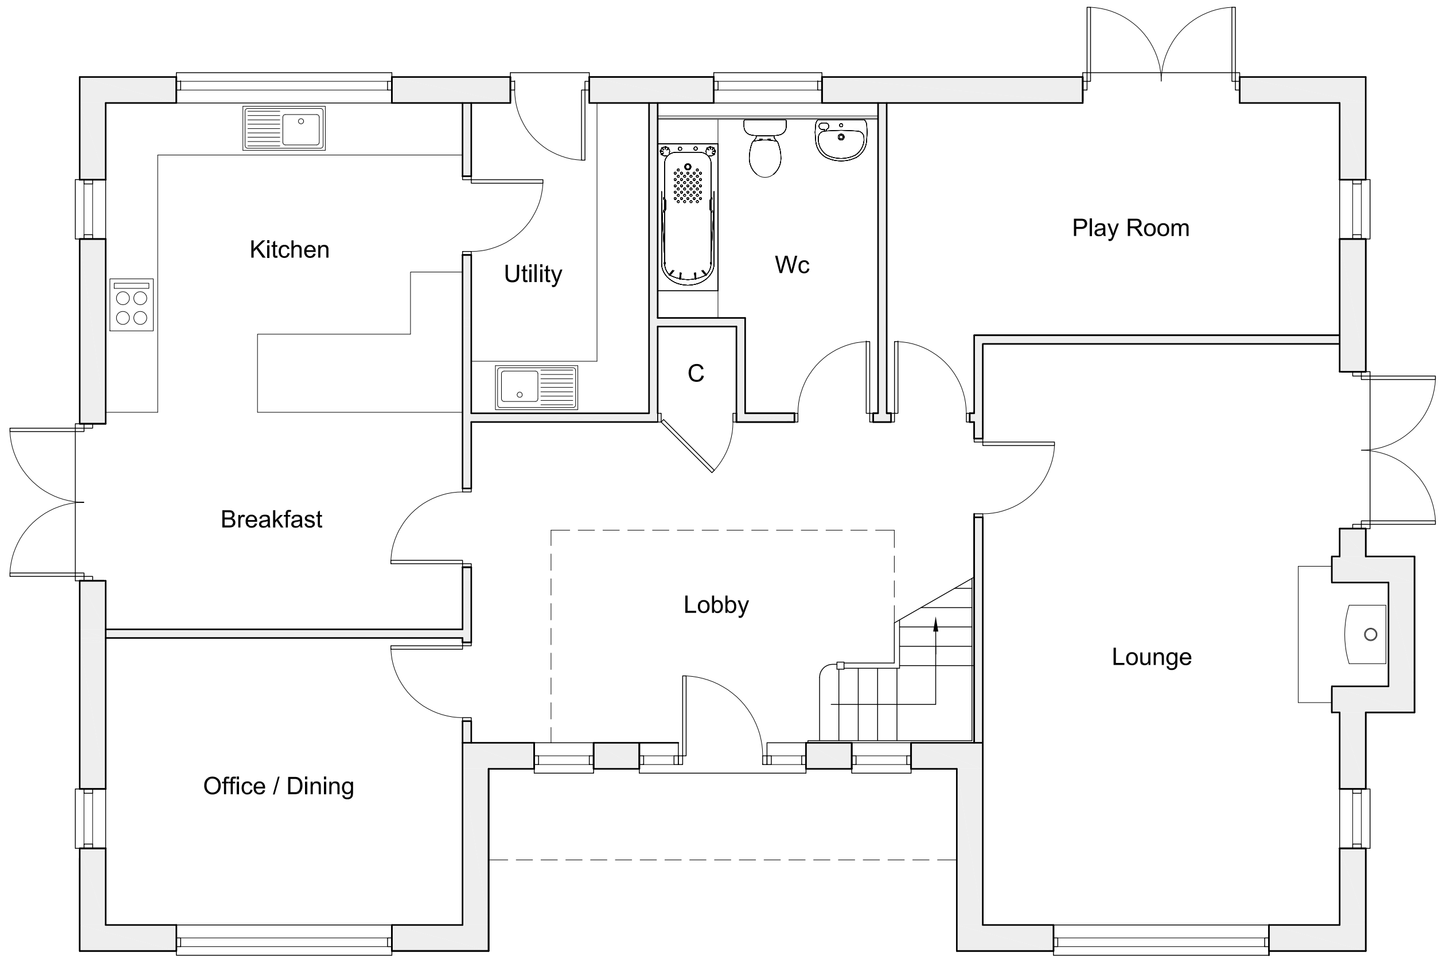

Proposed Ground Floor Plan 1:50

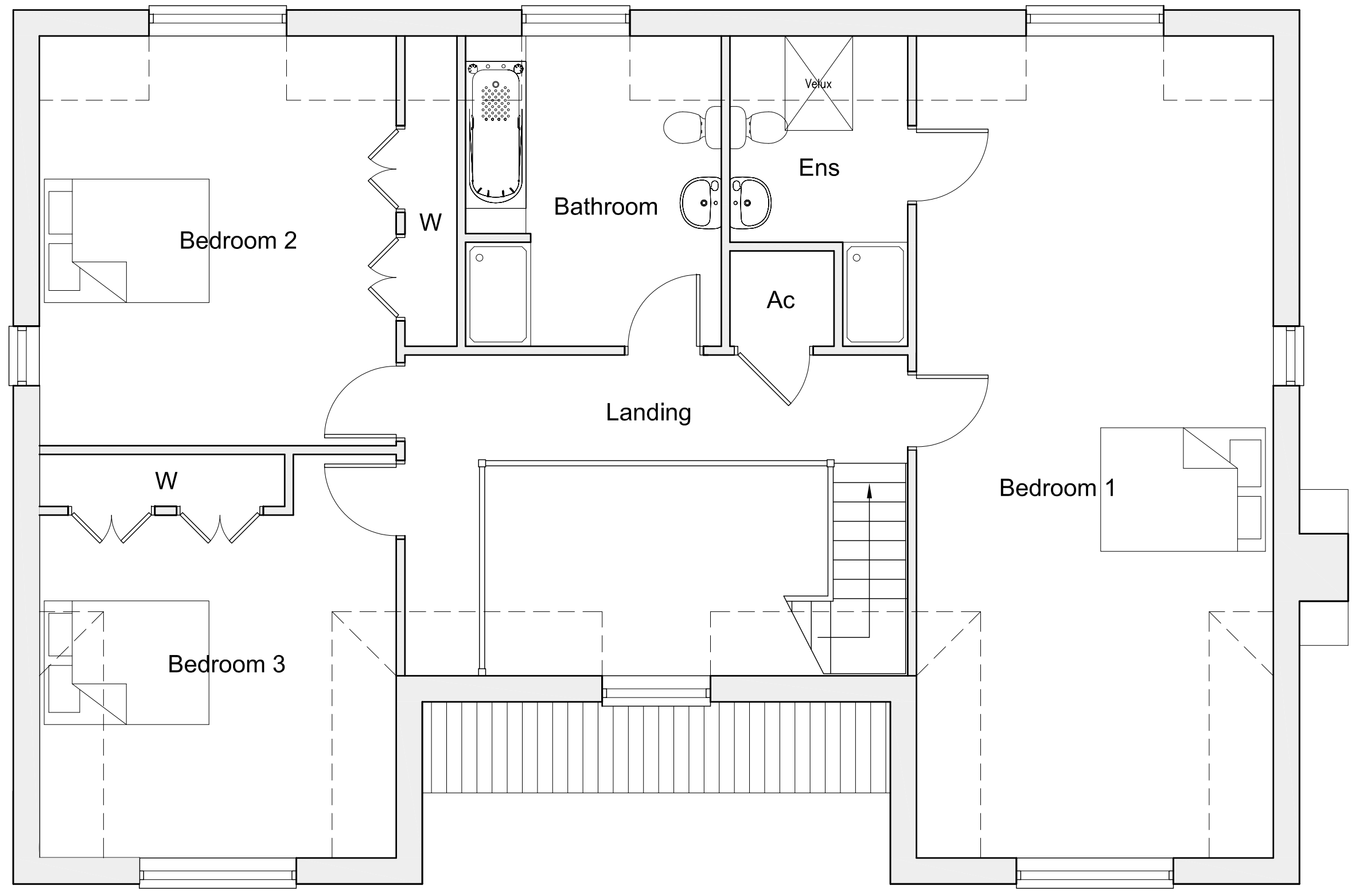

Proposed First Floor Plan 1:50

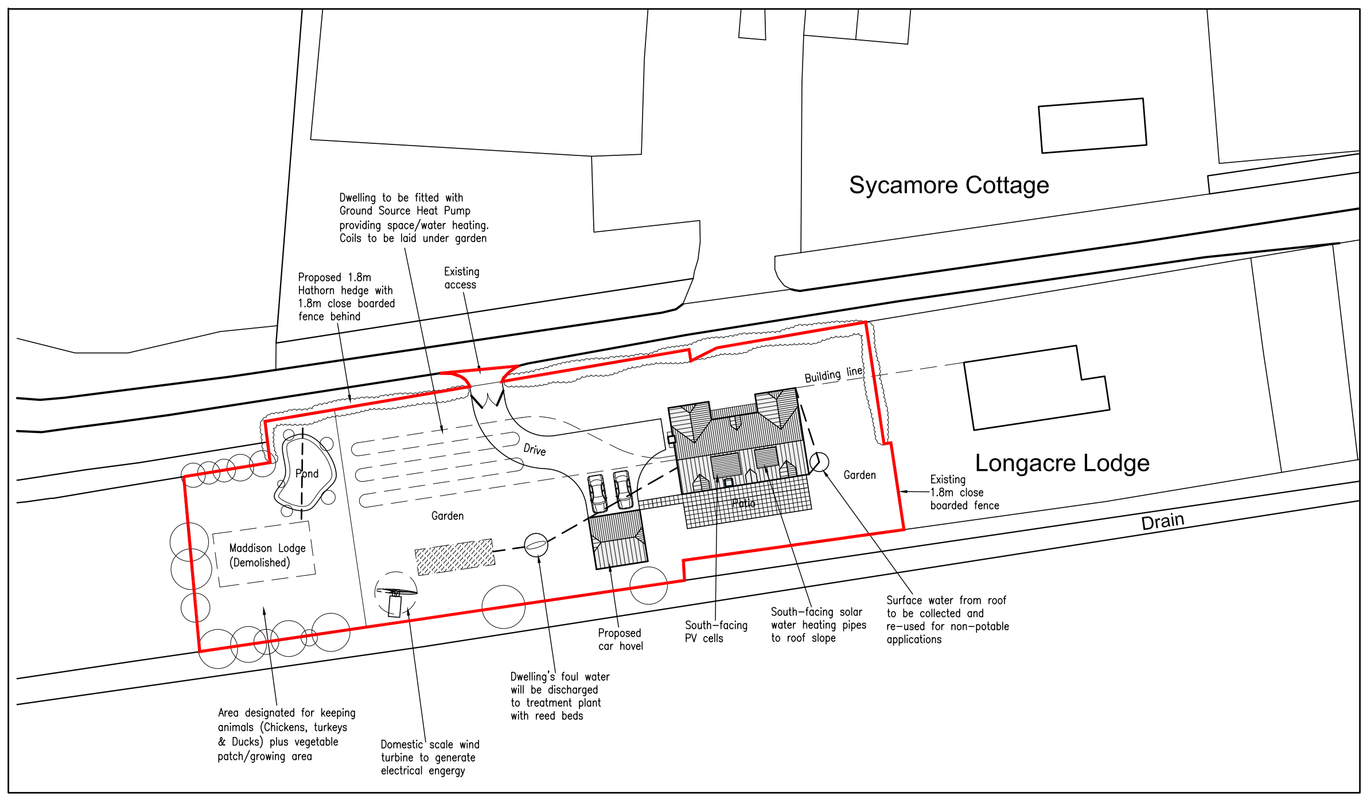

Proposed Site Plan 1:500

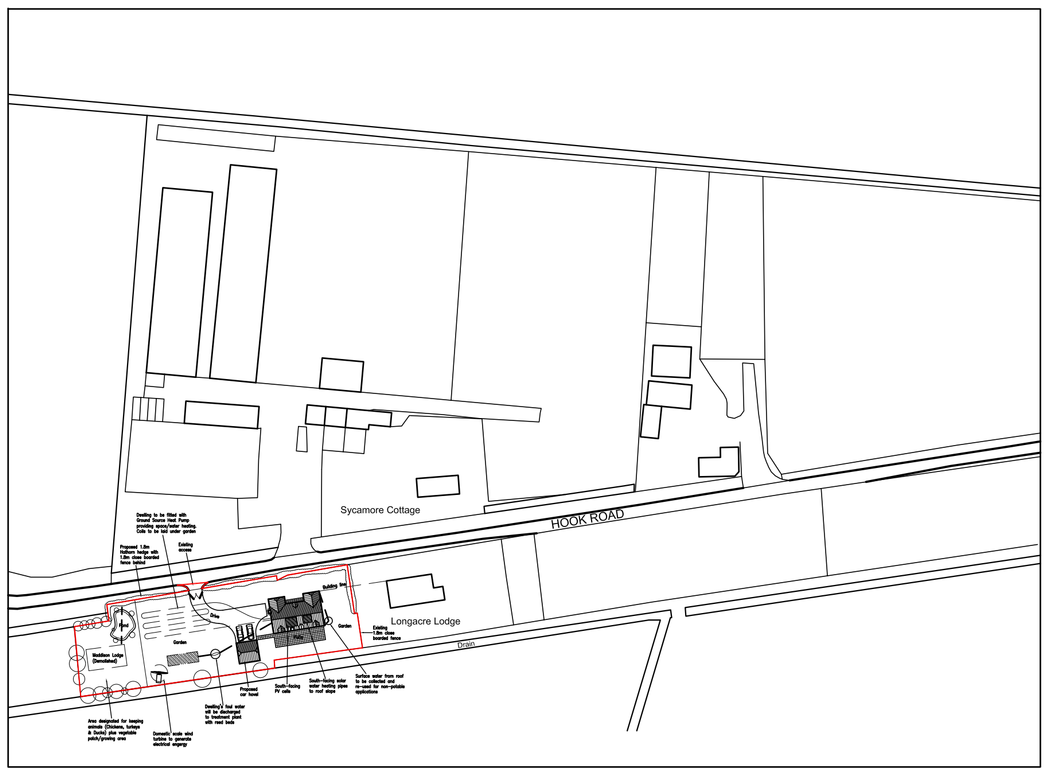

Location Plan 1:1250

N

04/11/2013 - Amended for FDC validation. REV B.

Peter Humphrey Associates Ltd.
ARCHITECTURAL DESIGN AND BUILDING

PROJECT
PROPOSED CHALET BUNGALOW

SITE
LAND ADJ. 'LONGACRE LODGE'
HOOK ROAD
WIMBLINGTON
MARCH
PE15 0QL

DRAWING
PROPOSED SCHEME

CLIENT
Mrs J Jones

DATE April 2013 SCALE As Shown JOB No. 4949/01B

DO NOT SCALE FROM THIS DRAWING

COPYRIGHT: THIS DRAWING MUST NOT BE ISSUED, LOANED OR COPIED WITHOUT THE CONSENT OF PETER HUMPHREY ASSOCIATES

Peter Humphrey Associates
ARCHITECTURAL DESIGN AND BUILDING
TELEPHONE: 01945 466 966
FAX: 01945 466 433
E-MAIL: info@peterhumphrey.co.uk
30 OLD MARKET WISBECH CAMBS PE13 1NB

Fenland District Council
Building Design Awards
Category Winner 08,09,10
Overall Winner 2010