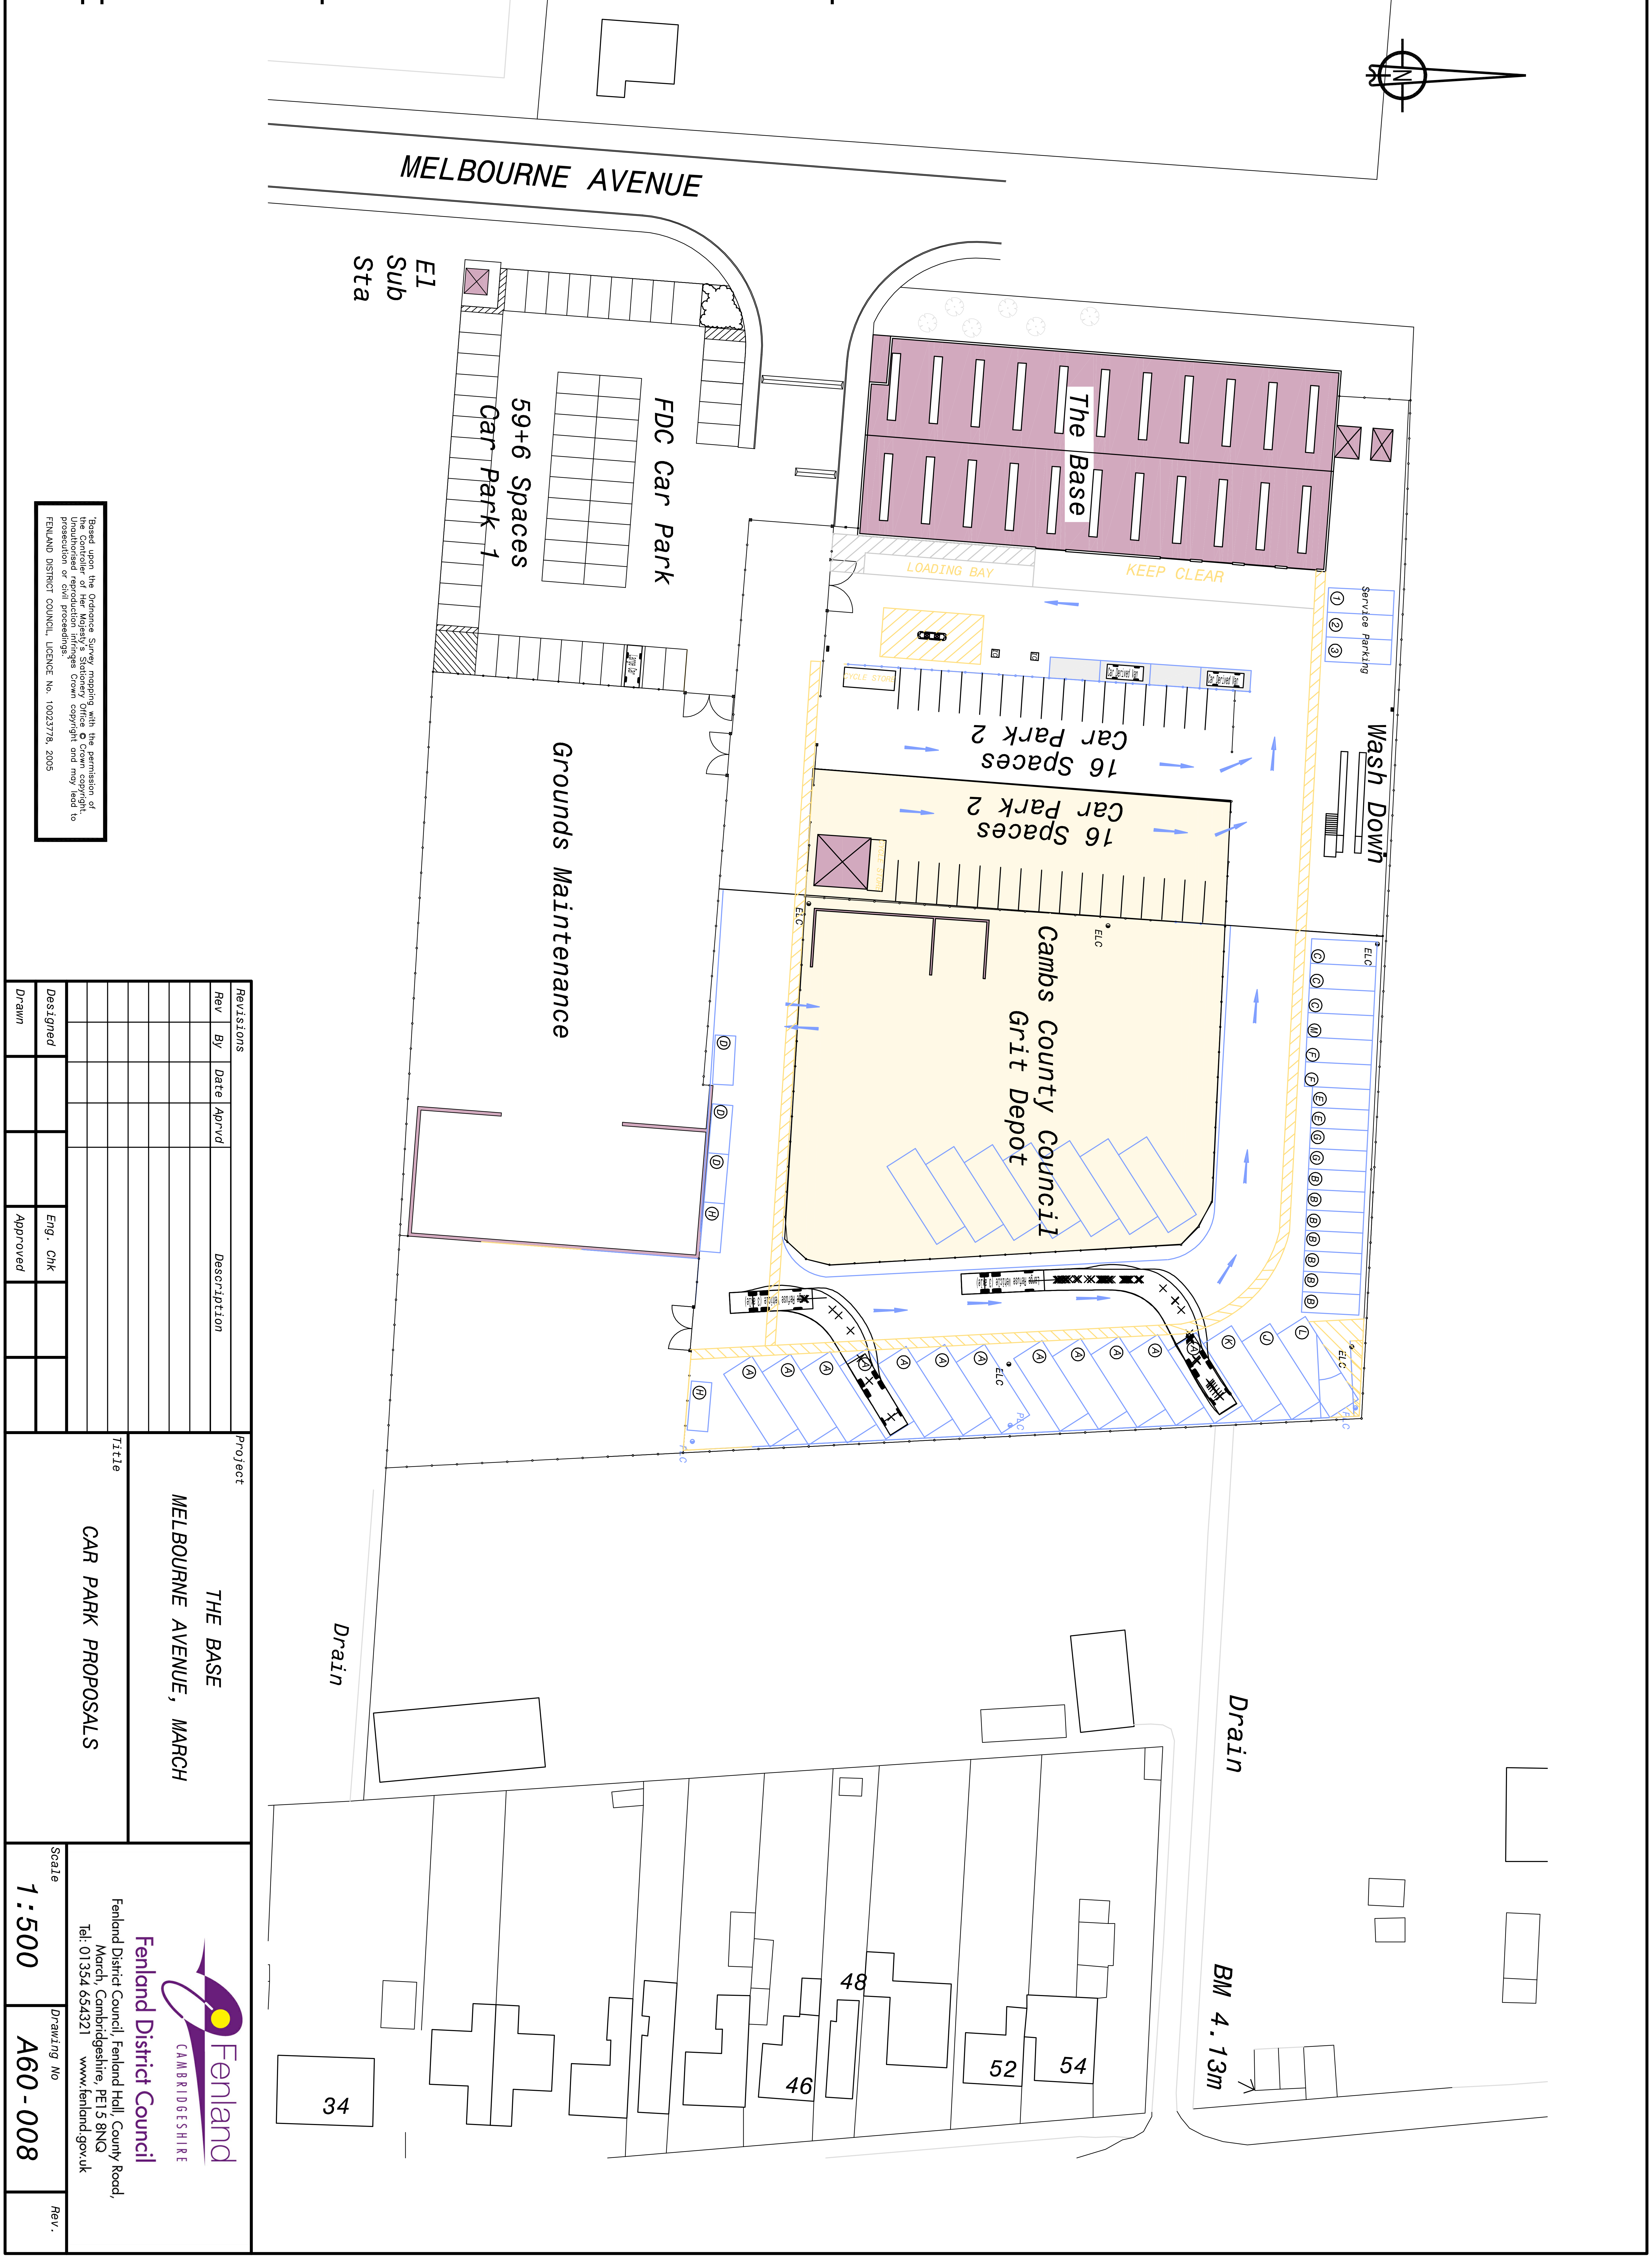Appendix A - Proposed alterations to The Base depot area